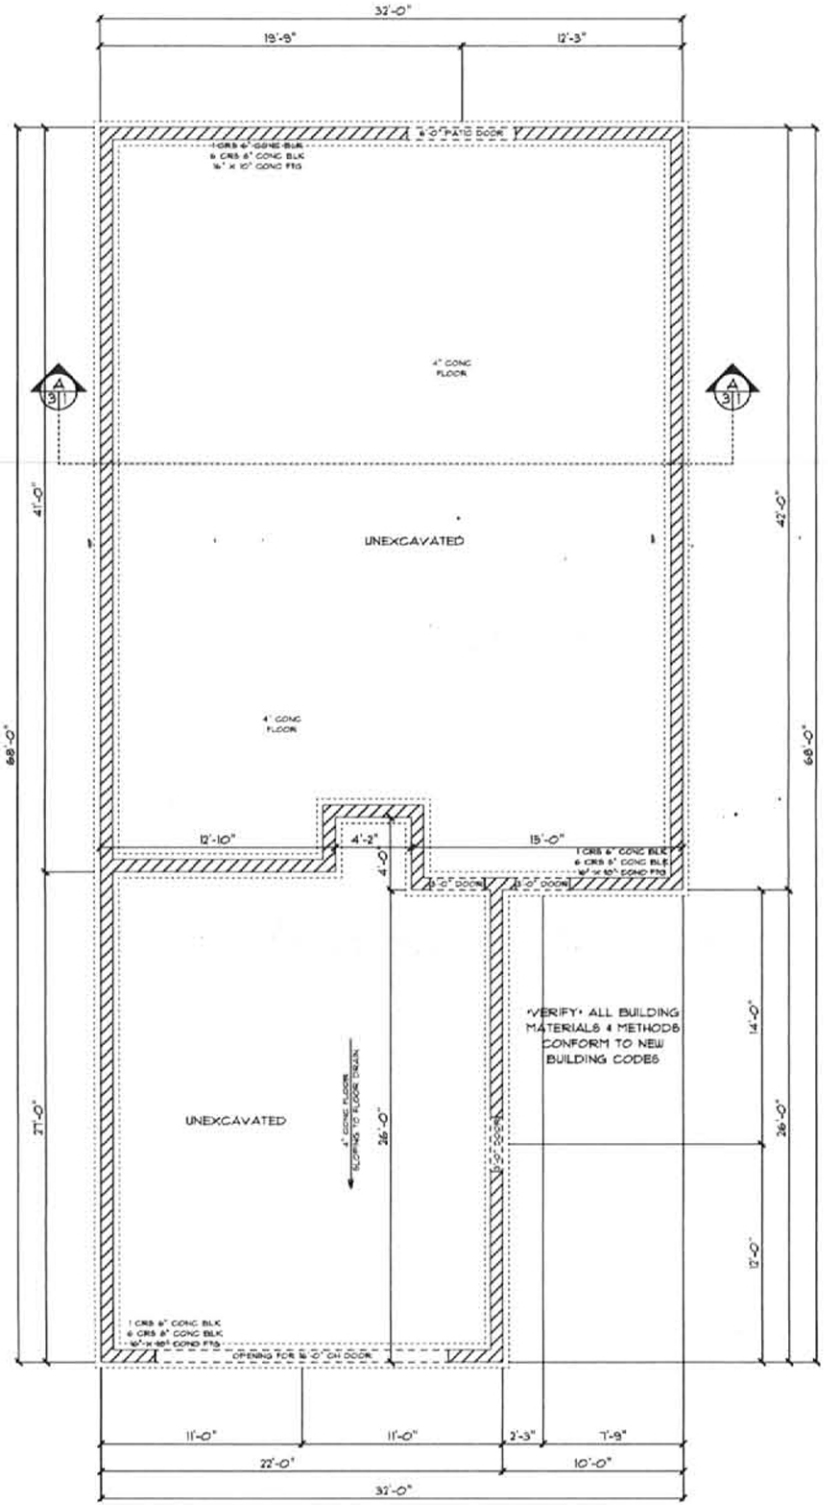

FOUNDATION PLAN

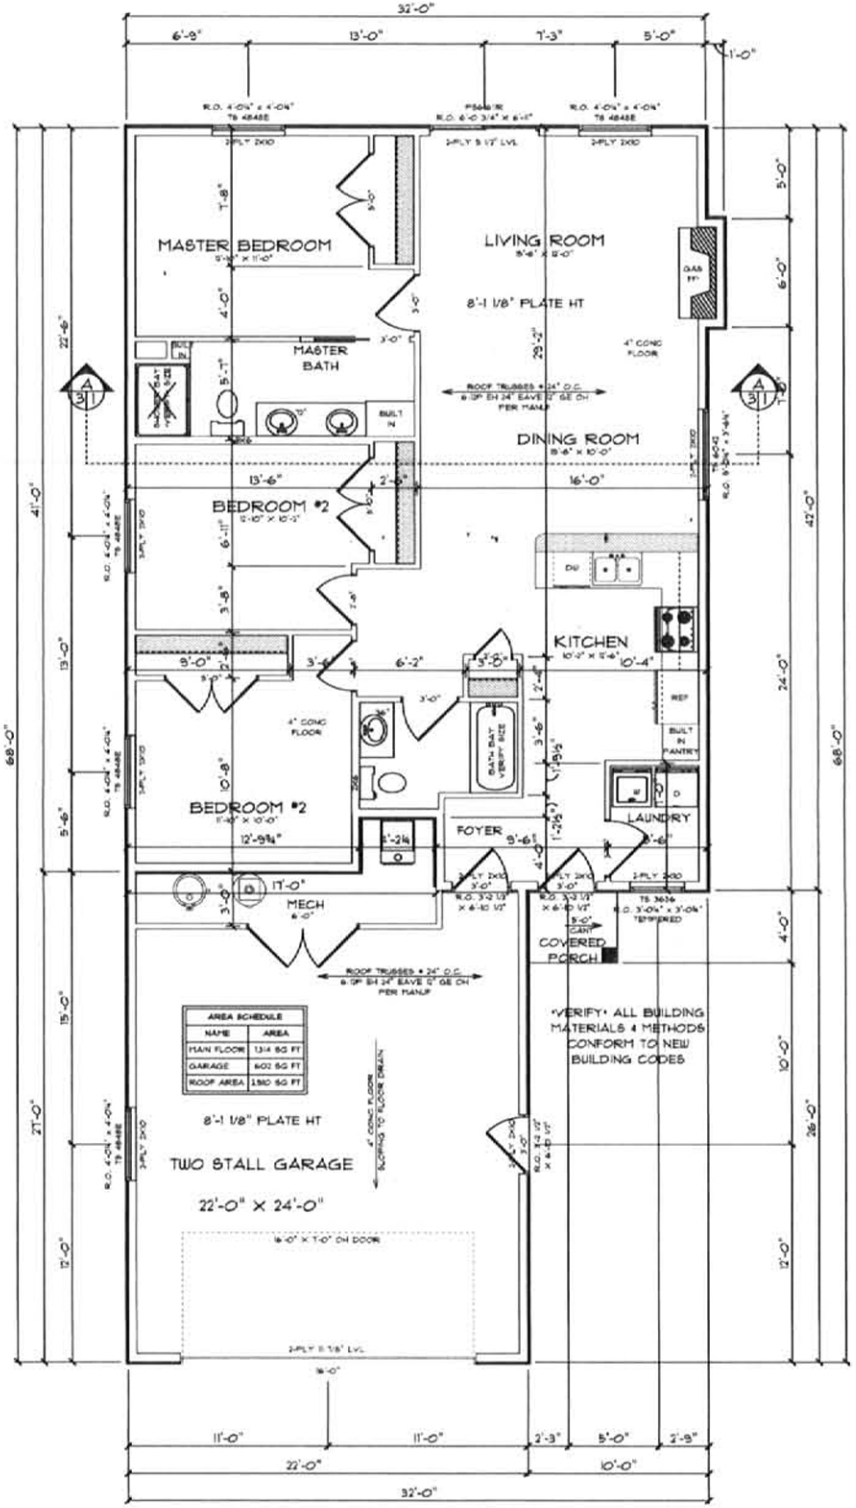

MAIN FLOOR PLAN